ROUTE	COUNTY	PROJECT	CONTROL SECTION	SHEET NO.
M-72	CRAWFORD	20-20	20022	50

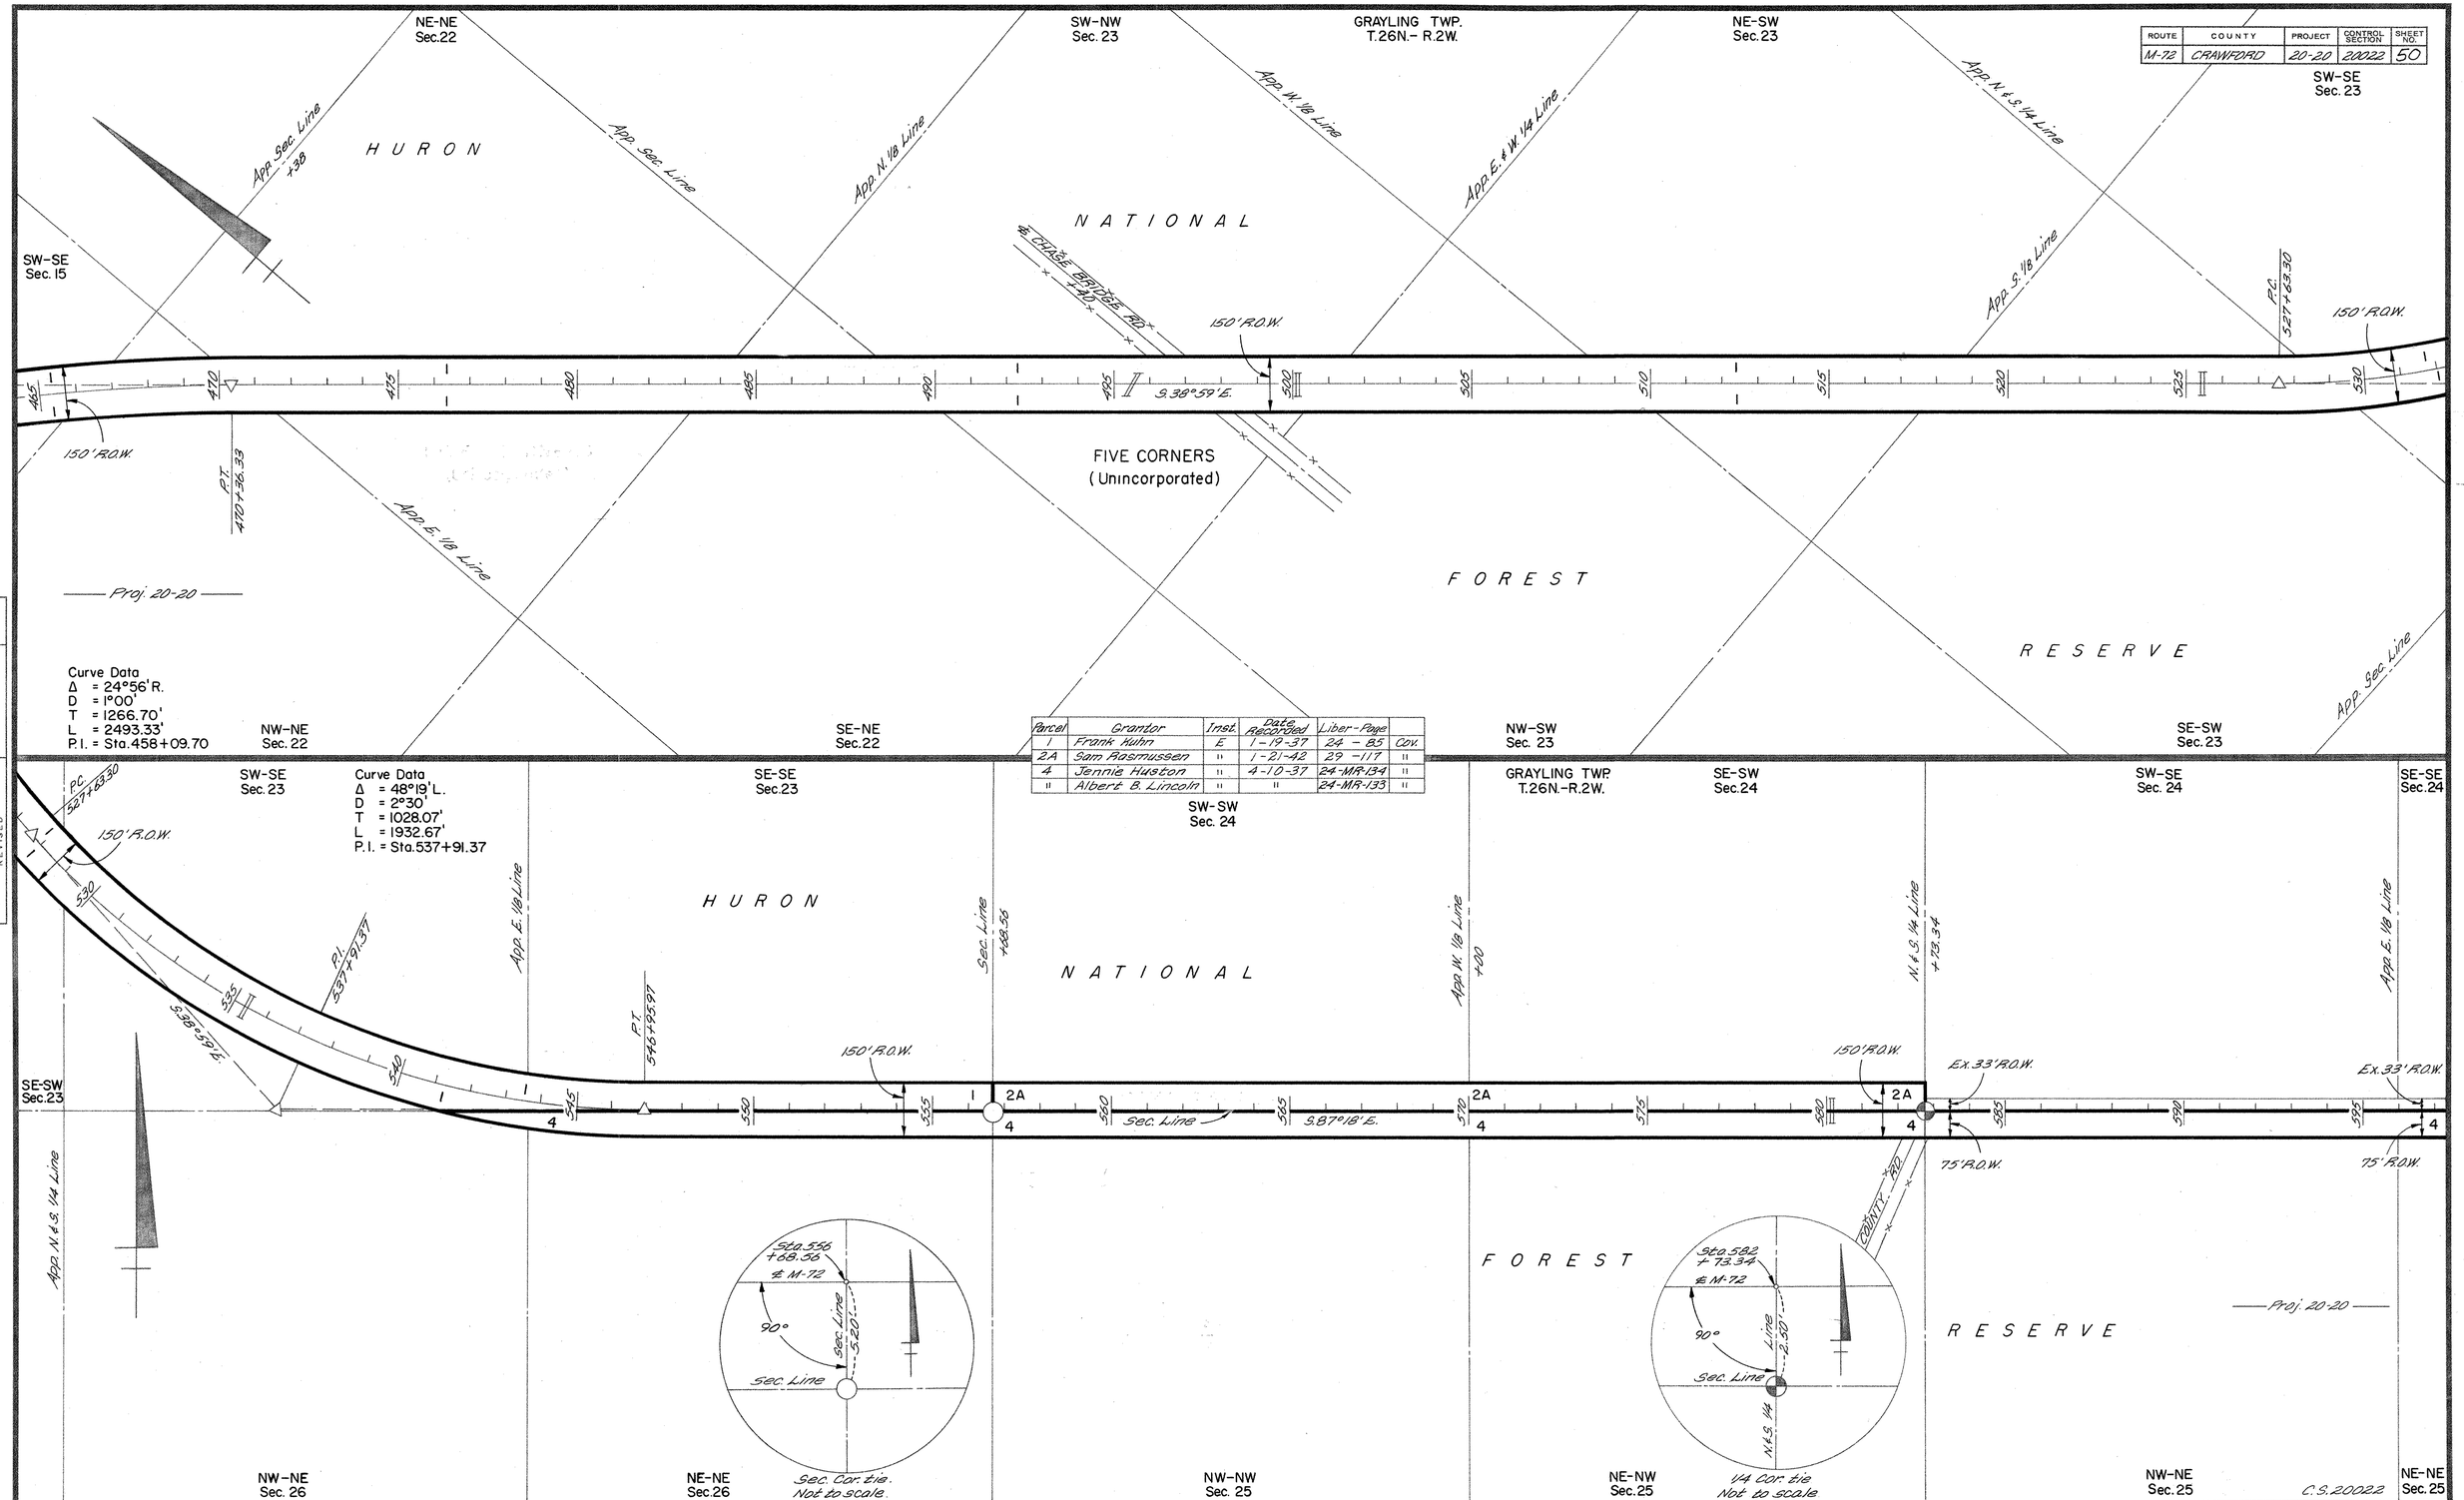

Parcel	Grantor	Inst.	Date Recorded	Liber-Page	
1	Frank Kuhn	E	1-19-37	24 - 85	Cov.
2A	Sam Rasmussen	"	1-21-42	29 -117	"
4	Jennie Huston	"	4-10-37	24-MR-134	"
"	Albert B. Lincoln	"	"	24-MR-133	"

OPERATION	BY	DATE
DRAWN	EDDY	10-8-63
POSTED	EDDY	10-9-63
INKED	TYLER	1-6-64
CHECKED	Symonds	1-20-64
REVISED		
REVISED		
REVISED		

FILE NO.	20-R-2	ROUTE	PROJECT	SHEET NO.
		M-72	20-20	50