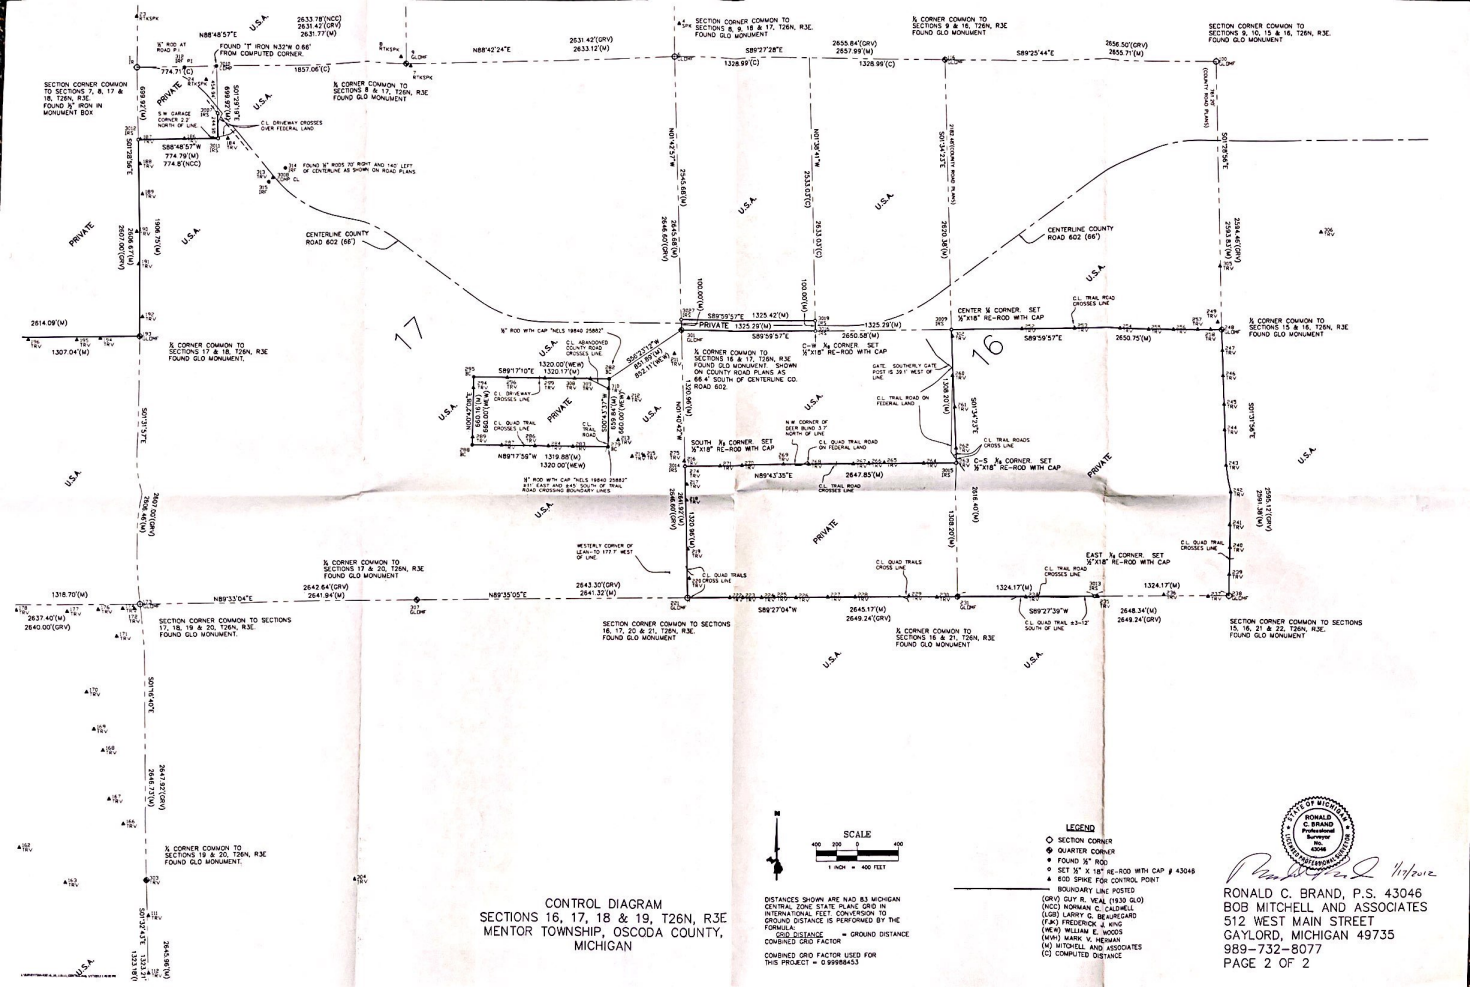

CONTROL DIAGRAM
SECTIONS 16, 17, 18 & 19, T26N, R3E
MENTOR TOWNSHIP, OSCODA COUNTY, MICHIGAN

DISTANCES SHOWN ARE NAD 83 MICHIGAN CENTRAL ZONE STATE PLANE GRID IN INTERNATIONAL FEET. CONVERSION TO GROUND DISTANCE IS PERFORMED BY THE FORMULA:

GRID DISTANCE = GROUND DISTANCE
COMBINED GRID FACTOR

COMBINED GRID FACTOR USED FOR THIS PROJECT = 0.99988453

STATE OF MICHIGAN
RONALD C. BRAND
Professional Surveyor
No. 43046
PROFESSIONAL SURVEYOR

RONALD C. BRAND, P.S. 43046
BOB MITCHELL AND ASSOCIATES
512 WEST MAIN STREET
GAYLORD, MICHIGAN 49735
989-732-8077

Scanned with CamScanner