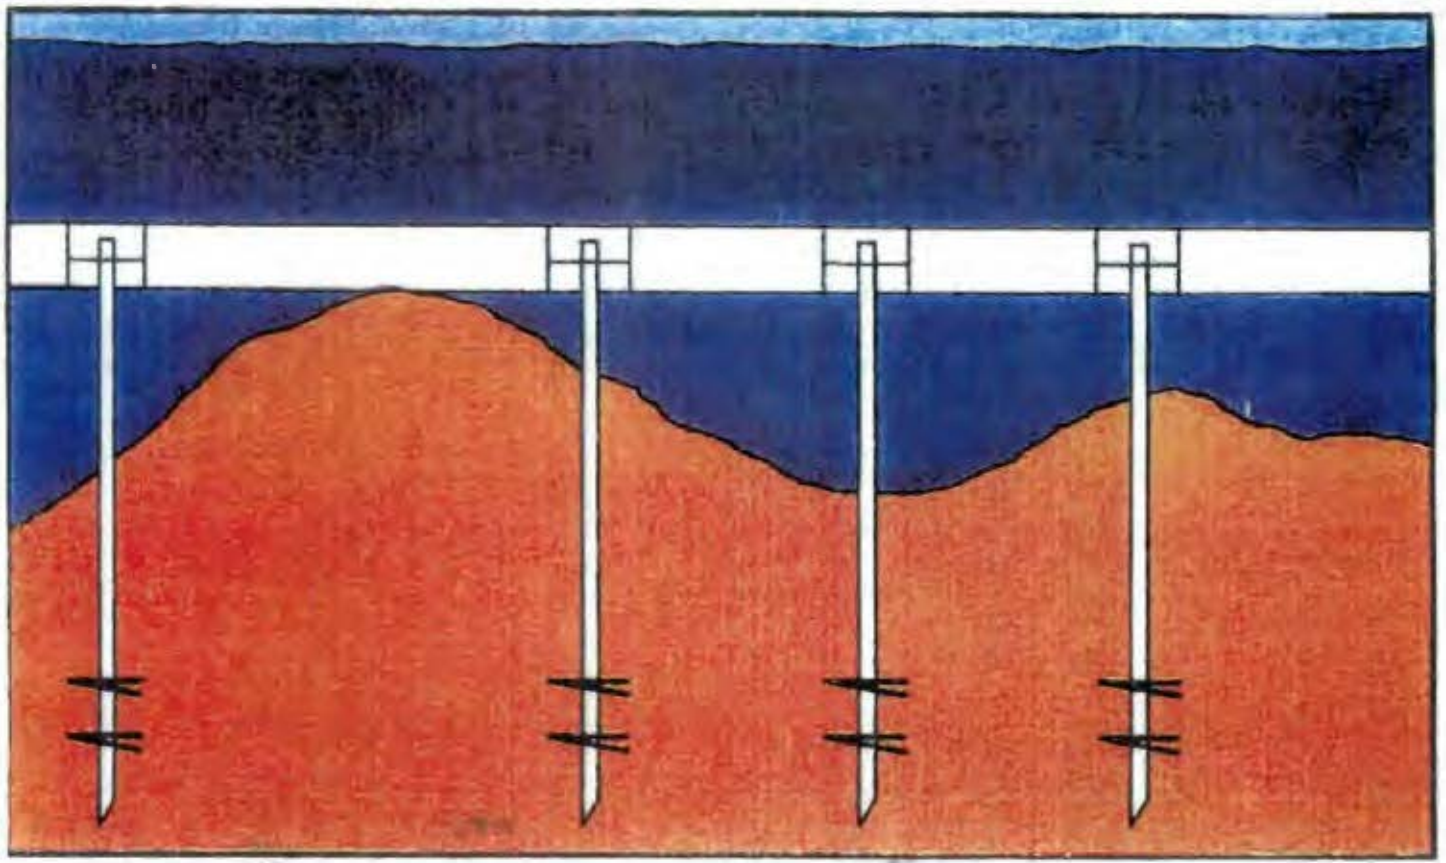


ENBRIDGE

*Not drawn to scale


ENBRIDGE

Enbridge Pipelines (Lakehead), L.L.C.

Conceptual Design Installation

DATE ISSUED: 3/8/2005	
DATE REVISED:	
SCALE: Not to Scale	
DRAWN BY: NREC	
SERIES: Underwater Inspection	

Natural Resources Engineering Co. 715-395-5680

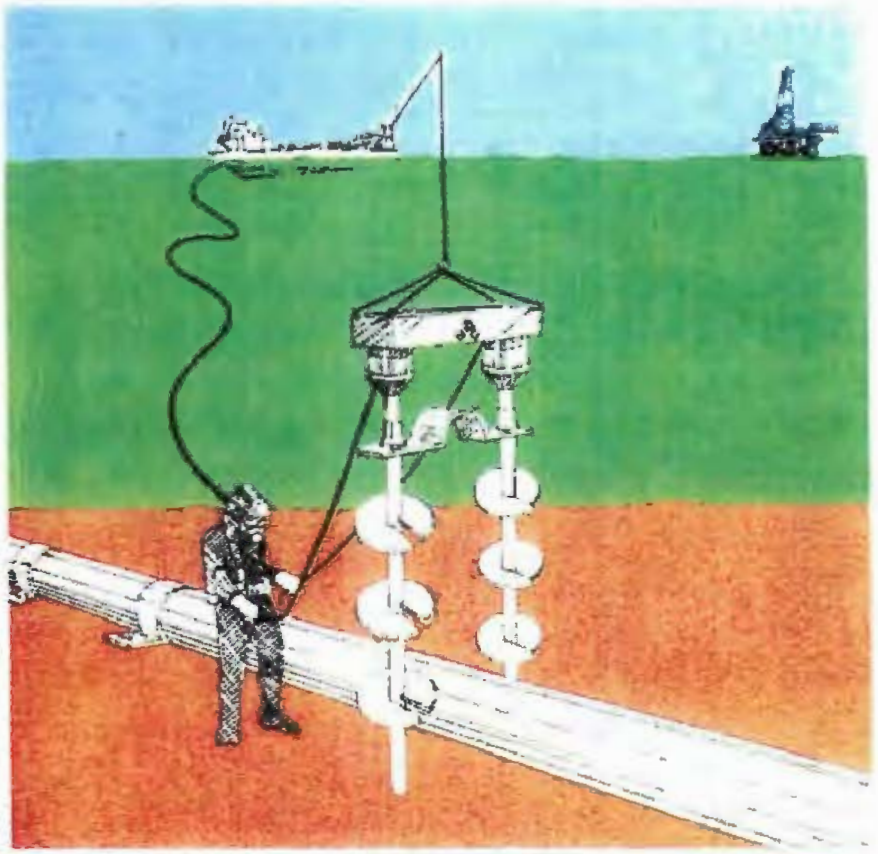

ENBRIDGE

*Not drawn to scale


ENBRIDGE™

Enbridge Pipelines (Lakehead), L.L.C.

Conceptual Design Installation

DATE ISSUED: 3/8/2005	
DATE REVISED:	
SCALE: Not to Scale	
DRAWN BY: NREC	
SERIES: Underwater Inspections	

Natural Resources Engineering Co.

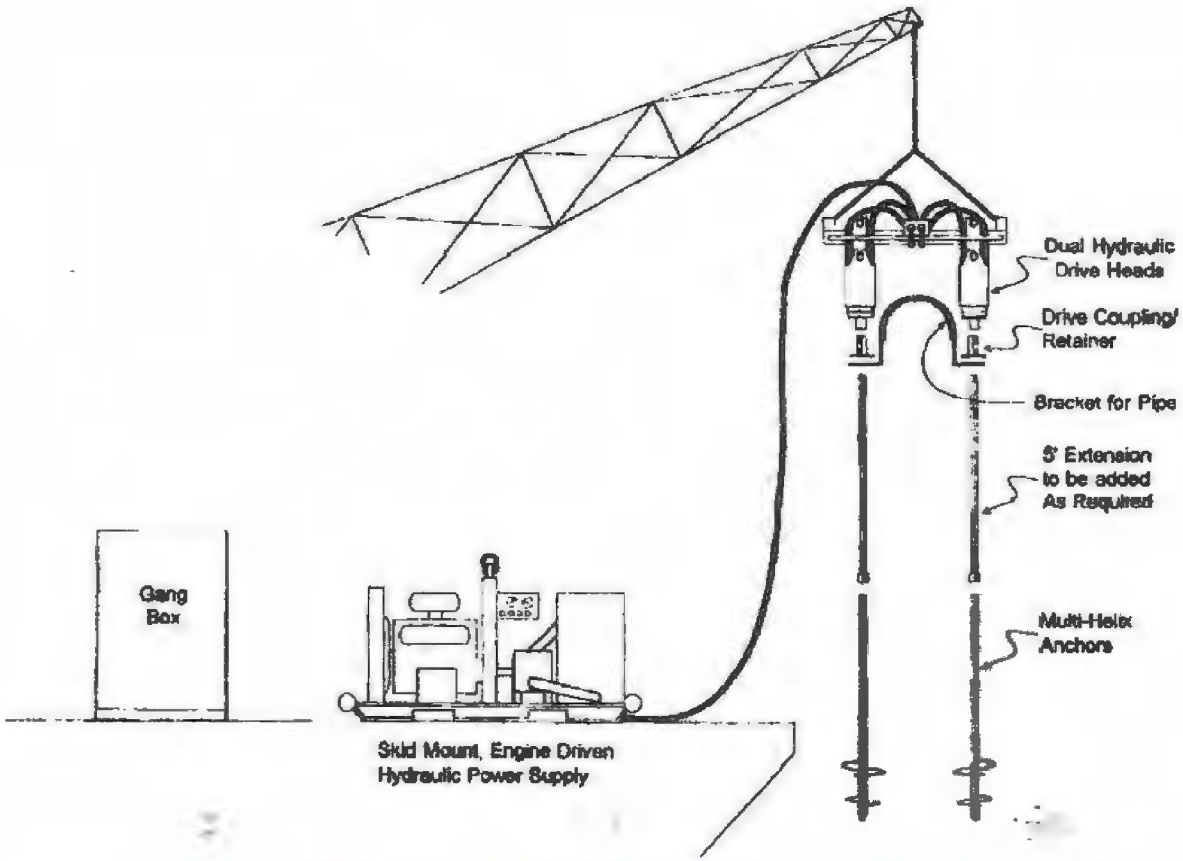

ENBRIDGE

*Not drawn to scale


ENBRIDGE™


Enbridge Pipelines (Lakehead), L.L.C.

Conceptual Design Equipment

DATE ISSUED: 3/8/2005	
DATE REVISED:	
SCALE: Not to Scale	
DRAWN BY: NREC	
SERIES: Underwater Inspections	

Natural Resources Engineering Co
715-395-5680

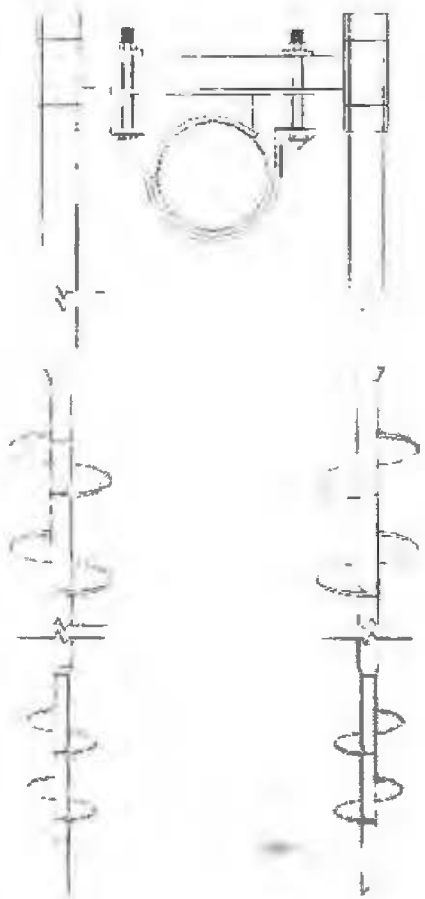

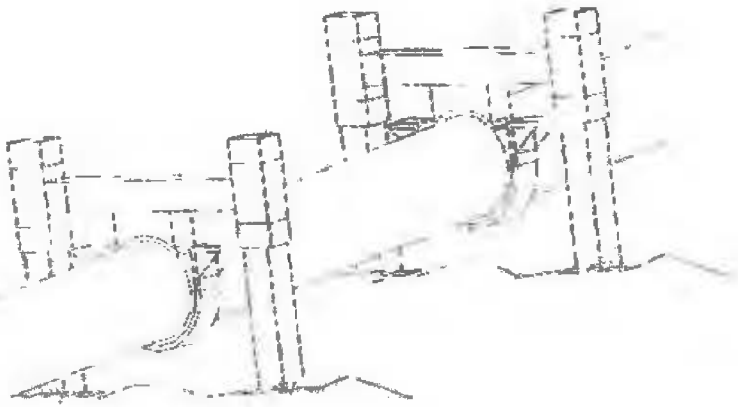

ENBRIDGE

*Not drawn to scale

ENBRIDGE

Enbridge Pipelines (Lakehead), L.L.C.

Conceptual Design Installation

DATE ISSUED: 3/8/2005	
DATE REVISED:	
SCALE: Not to Scale	
DRAWN BY: NREC	
SERIES: Underwater Inspections	

Natural Resources Engineering Co.
715-395-5680