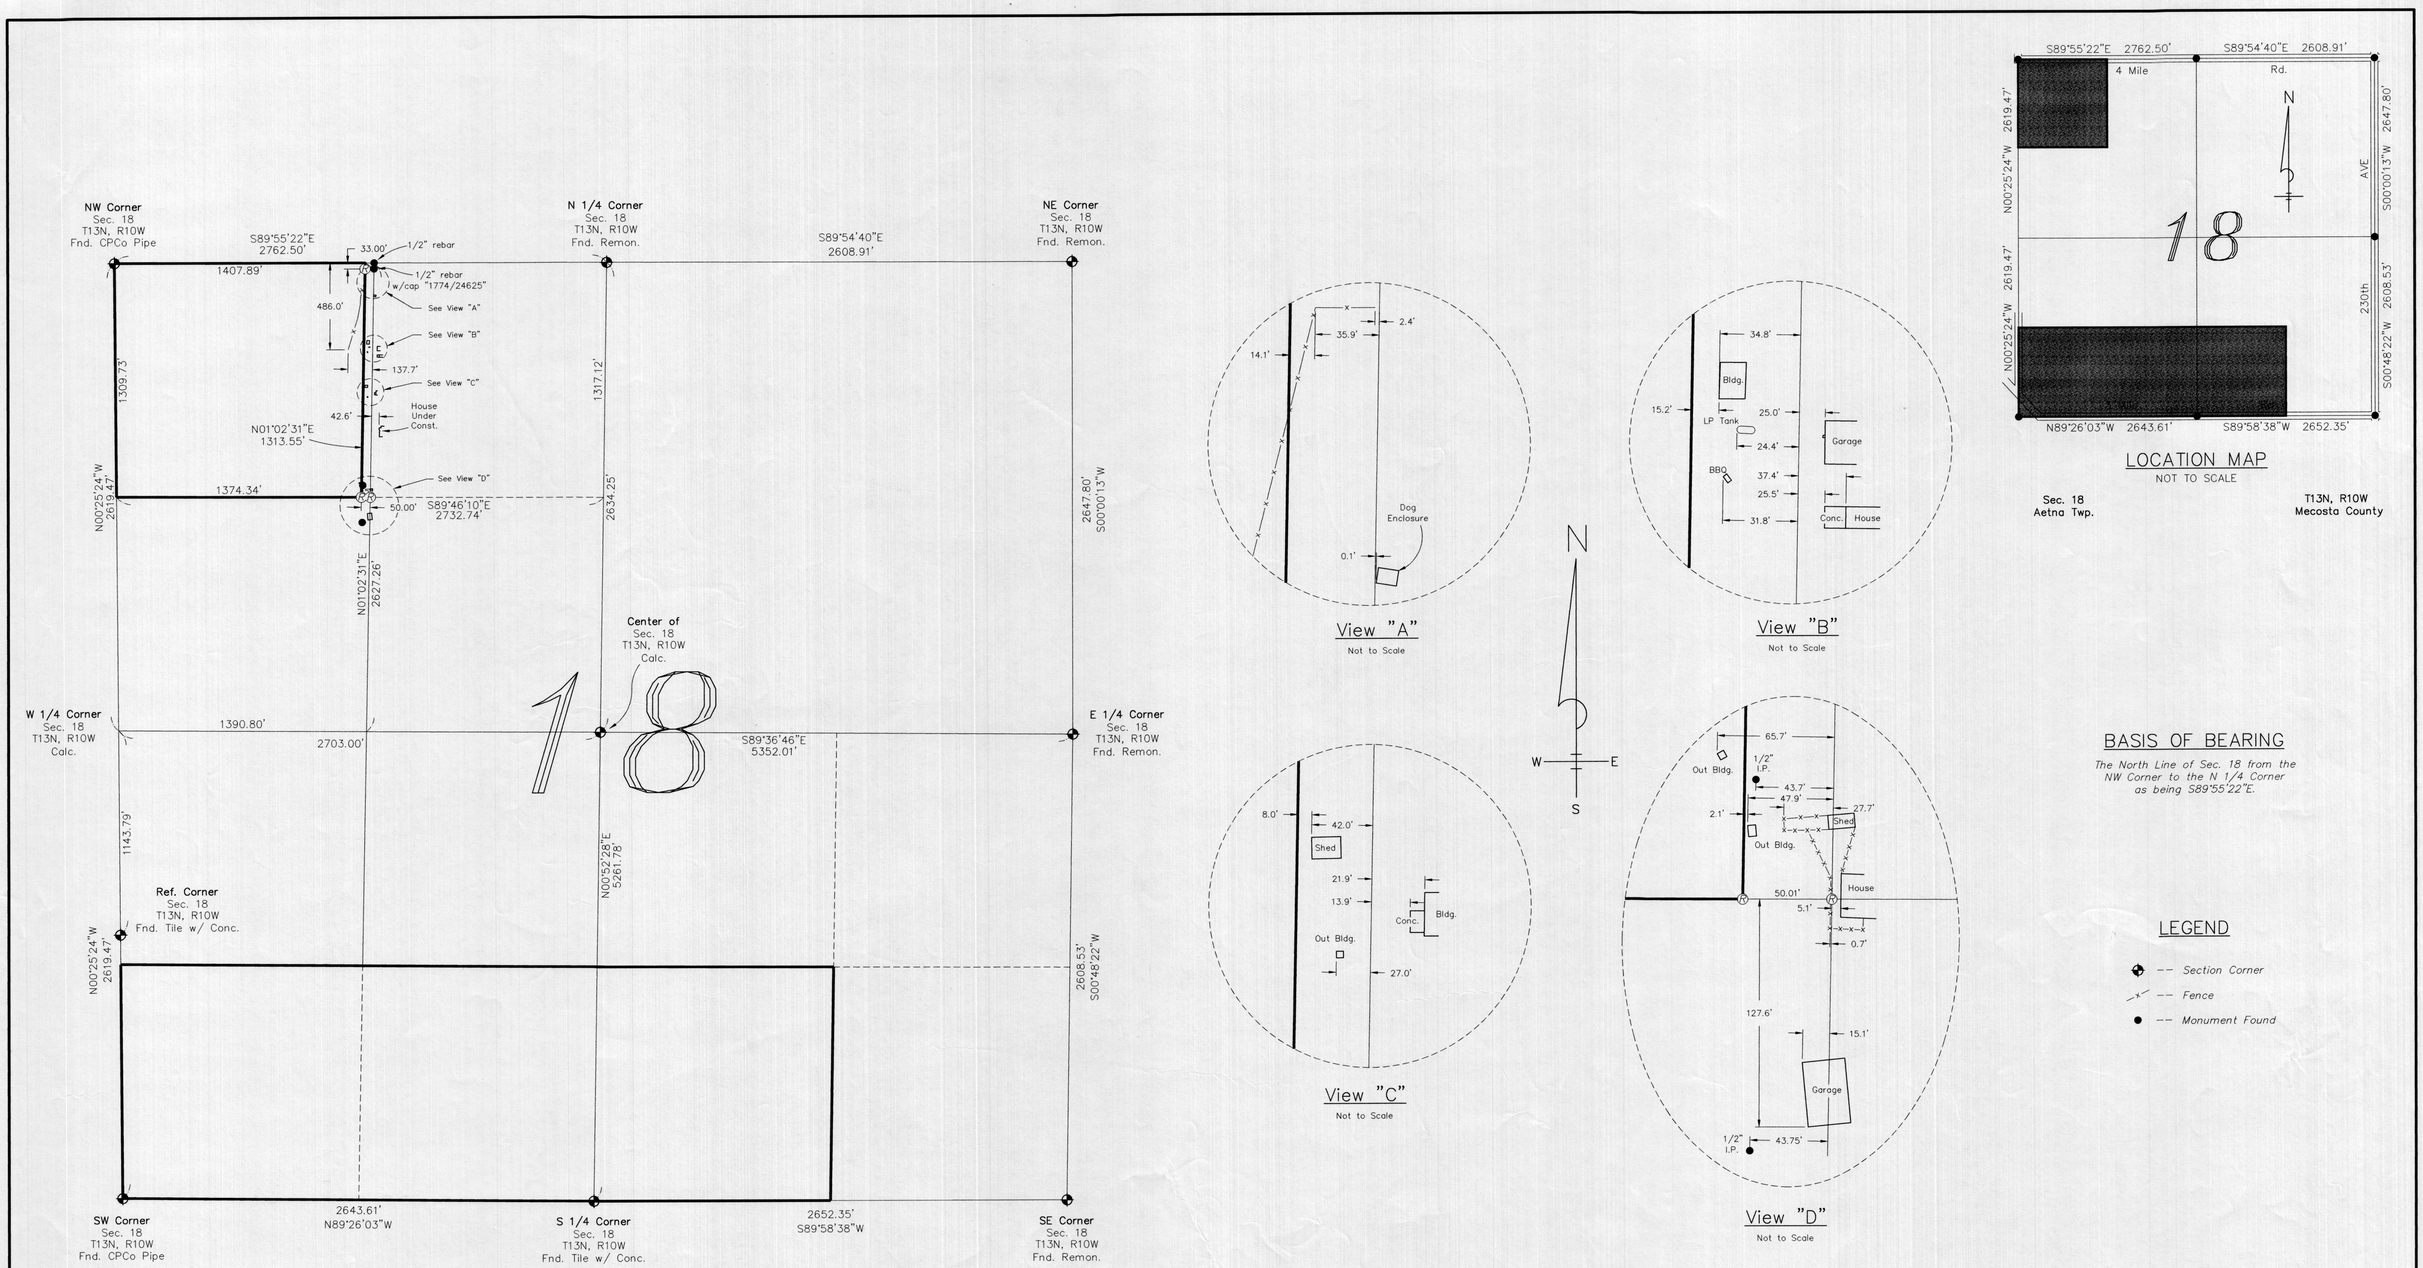

DRAWING NO.	REFERENCE DRAWINGS	REV.	DATE	DESCRIPTION	BY	APP.
	Field Book #1631	A	11-2-'98	Edit Property Lines	RST	

		DATE
DR.	R.S. Treloar	4-30-98
CK.		
APP.	SECTION HEAD	
APP.	DIVISION HEAD	
APP.	DEPARTMENT HEAD	

Consumers Energy

SHERIDAN SURVEYING COMPANY
4629 PAGE AVENUE
MICHIGAN CENTER, MICHIGAN 49254

Ludington Settlement Trust
(Encroachments)

Sec. 18
Aetna Twp.

T13N, R10W
Mecosta County

SCALE: 1" = 400'

SSC FILE NAME: 1644SF.DWG
CPCo FILE NAME: 19015002.DWG

DRAWING NO. SF-19015

SHEET 3

REV. A