DWG. NO.

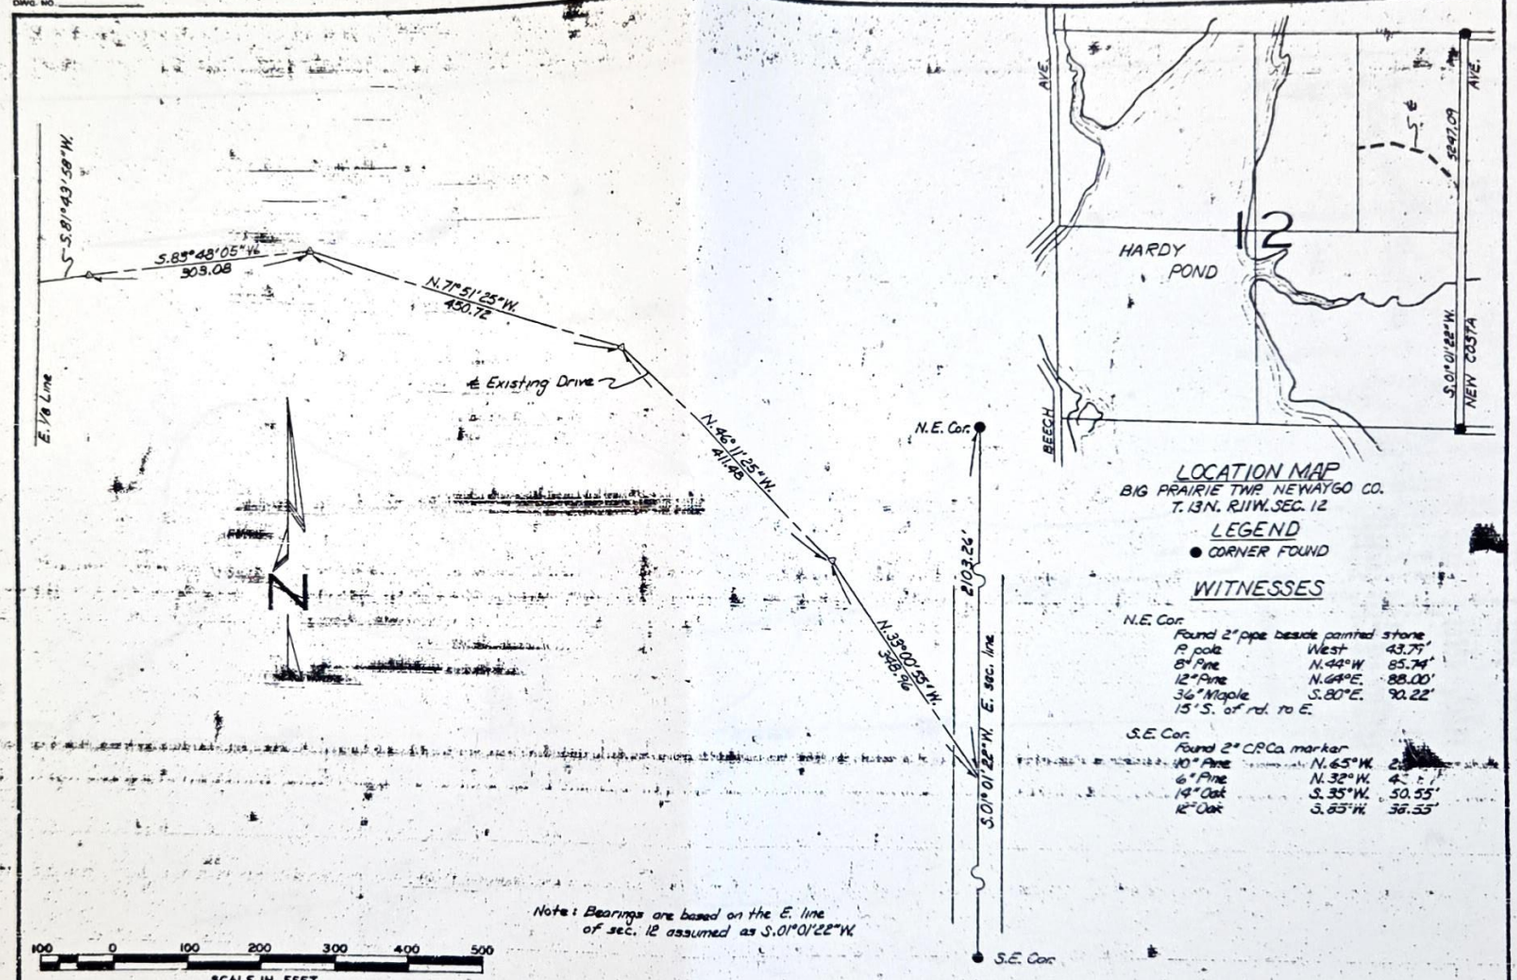

Note: Bearings are based on the E. line of sec. 12 assumed as S.01°01'22"W.

Surveyed by H. Rhines 9-24-87 FB 1441

LOCATION MAP

BIG PRAIRIE TWP. NEWAYGO CO.
T. 13N. R.11W. SEC. 12

LEGEND

● CORNER FOUND

WITNESSES

N.E. Cor.
Found 2" pipe beside painted stone

P. pole	West	43.77'
8" Pine	N.44°W	85.74'
12" Pine	N.64°E.	88.00'
36" Maple	S.80°E.	90.22'

15' S. of rd. to E.

S.E. Cor.
Found 2" C.P.Co. marker

10" Pine	N.65°W.	2[illegible]
6" Pine	N.32°W.	4[illegible]
14" Oak	S.35°W.	50.55'
12" Oak	S.65°W.	36.55'

REV.	DATE	DESCRIPTION	BY	APP.

KEE-IT 0153 11-79 2930

		DATE
DR.		11-19-87
CK. GEH		11-19-87
APP. GAF	SECTION HEAD	11-19-87
	DIVISION HEAD	
APP.		
	DEPARTMENT HEAD	
APP.		

CONSUMERS POWER CO.
ELECTRIC ENGINEERING DEPARTMENT
JACKSON, MICHIGAN

UNION CARBIDE SEGMENT 4
INGRESS AND EGRESS
BIG PRAIRIE TWP. NEWAYGO CO.
T. 13 N. R.11 W. SEC. 12

SCALE 1"=100'	DRAWING NO.	SHEET	REV
JOB.	S-E 18395	1	

O. K. TO FILE

16X