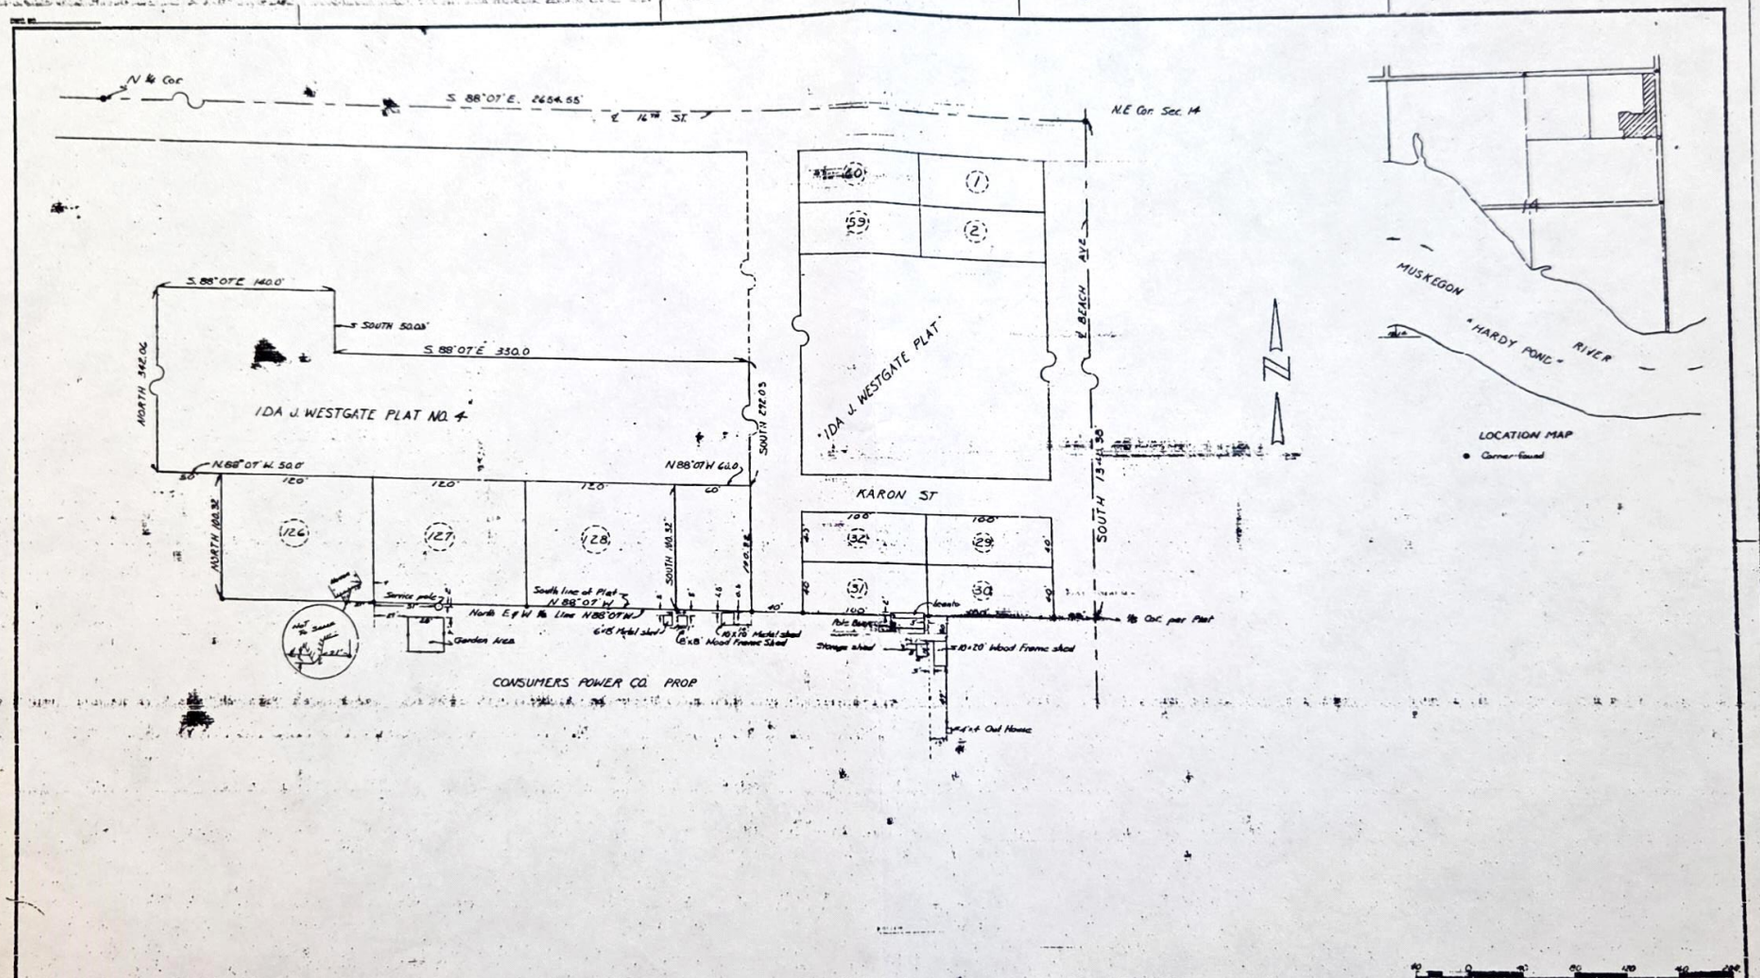
N ¼ Cor
S 88°07'E 2654.55'
E 16TH ST
N.E. Cor. Sec. 14
S 88°07'E 140.0'
SOUTH 50.0'
S 88°07'E 330.0
NORTH 542.0'
IDA J. WESTGATE PLAT NO. 4
N 88°07'W 50.0'
N 88°07'W 60.0'
SOUTH 276.0'
IDA J. WESTGATE PLAT
E. BEACH AVE.
KARON ST
SOUTH 1348.58'
NORTH 168.32'
SOUTH 160.52'
Service pole
South line of Plat N 88°07'W
North E & W ¼ Line N 88°07'W
Garden Area
6'x8' Metal shed
8'x8' Wood Frame Shed
10'x16' Metal shed
Storage shed
10'x20' Wood Frame shed
Outhouse
4'x4' Out House
CONSUMERS POWER CO. PROP
MUSKEGON
"HARDY POND"
RIVER
LOCATION MAP
Corner found
SCALE IN FEET
Survey by N. Rhines 2-8-89 F.B. "1254 page 62 & 63"
CONSUMERS POWER CO.
JACKSON, MICHIGAN
ENCROACHMENT
SECTION 14
T13N R11W
BIG PRAIRIE TWP
NEWAYGO CO
SCALE 1" = 40'
REFERENCE DRAWINGS
REV. DATE
DESCRIPTION
BY
APP.