SURVEY MAP

T32N-R E, Sec's. 7
T32N-R3E, Sec. 1
MONTMORENCY Co.

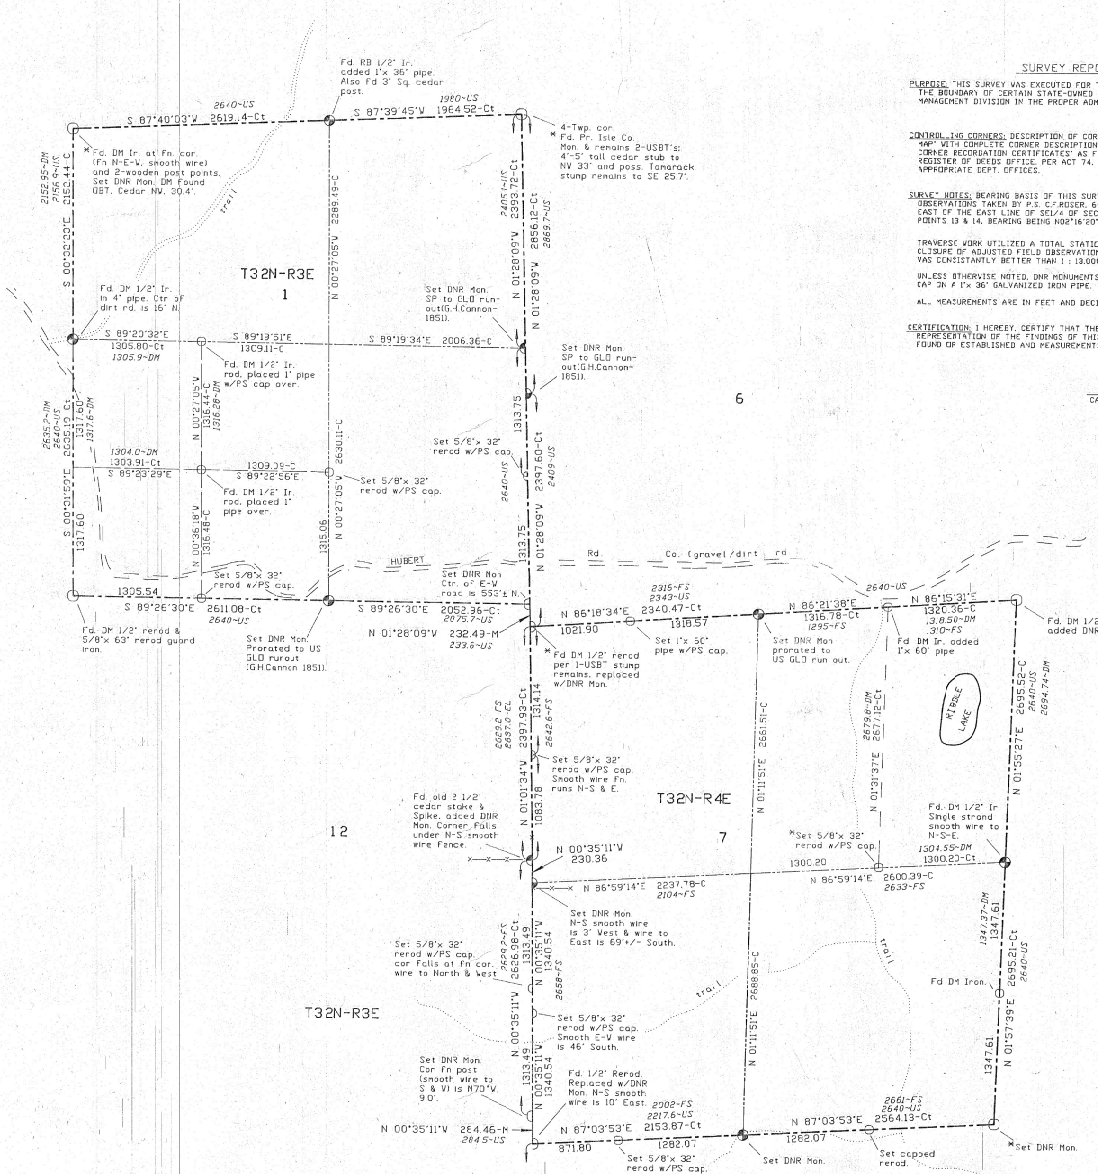

SURVEY REPORT

PURPOSE: THIS SURVEY WAS EXECUTED FOR THE PURPOSE OF DELINEATING THE BOUNDARY OF CERTAIN STATE-OWNED LANDS, FOR USE BY FOREST MANAGEMENT DIVISION IN THE PROPER ADMINISTRATION OF SAID LANDS.

CONTROL TIE CORNERS: DESCRIPTION OF CORNERS AS NOTED ON ADJOINING "SURVEY MAP" WITH COMPLETE CORNER DESCRIPTION, HISTORY AND WITNESSES ON "LAND CORNER RECORDATION CERTIFICATES" AS FILED AT THE MONTMORENCY COUNTY REGISTER OF DEEDS OFFICE, PER ACT 74, P.A. 1970 COPIES ON FILE AT APPROPRIATE DEPT. OFFICES.

SURVEY NOTES: BEARING BASIS OF THIS SURVEY PROJ. IS PER MEAN OF 2-SOLAR OBSERVATIONS TAKEN BY P.S. C.F.ROSER, 6-14-1993, ON N-S TRAIL ROAD TRAVERSE EAST OF THE EAST LINE OF SEC/4 OF SEC. 18, T32N-R4E (BETWEEN TRAVERSE POINTS 13 & 14, BEARING BEING N02°16'20"E).

TRAVERSE WORK UTILIZED A TOTAL STATION (LIETZ SET-2). THE RATIO OF CLOSURE OF ADJUSTED FIELD OBSERVATIONS OF THE PRIMARY TRAVERSES WAS CONSISTANTLY BETTER THAN 1 : 10,000.

UNLESS OTHERWISE NOTED, DNR MONUMENTS CONSIST OF A FOUR-INCH ALUMINUM CAP ON A 1"x 36" GALVANIZED IRON PIPE.

ALL MEASUREMENTS ARE IN FEET AND DECIMALS THEREOF.

CERTIFICATION: I HEREBY CERTIFY THAT THE MAP DELINEATED HEREON IS A TRUE REPRESENTATION OF THE "FINDINGS OF THIS SURVEY", AND THAT THE MONUMENTS FOUND OR ESTABLISHED AND MEASUREMENTS MADE ARE AS SHOWN HEREON.

Carl T. Kiiskila
CARL T. KIISKILA, P.S. #39981

N

SCALE: 1"=600'

M = Measured on true line.
Mc= Meas. & Cut in on true line.
Cr= Computed from random line
Ct= Computed from traverse line.
C = Computed, line not run.

Note: All measured distances are by E.D.M. (Elec. Dist. Meas.) unless otherwise noted.

- ○ = Section Corner
- ◑ = 1/4 Corner
- ◉ = Center of Section
- ⊙ = 1/8 Corner
- ✱ = See Corner Record

Location of roads, trails, rivers etc. are approximate only from aerial photos, quad. maps and Field ties.

SP = Single Proportion to U.S.
DP = Double Proportion to US.
US = U.S. Govt. General Land Office (GLO):
T32N-R03E
Original Sur. - J.Hodgson, 1840
ReSurvey S. Bdr'y & Sub'd - H.Burnham, 1850
ReSurvey E.Bdry - G.H.Cannon1851
T32N-R04E
Original Sur. - J.Hogson, 1840. North Bdr'y. - Butler Ives, South Bdr'y.
ReSur. N. Bdr'y. & J. Bdr'y. - G.H.Cannon,1851
ReSur. Twp. subd. & E. Bdr'y. - J.Knouer, 1856-57

FS = F.Smith, Surveyor 1940's+/-
DP = D.Porter, PS #15410
DM = D.Porlatt, PS #18660
RB = R.Bircher, PS #22428
EL = E.Lewis, PS #27458

STATE OF MICHIGAN CARL KIISKILA LAND SURVEYOR No. 39981 LICENSED LAND SURVEYOR

SHEET 1 of 2

MICHIGAN
DEPARTMENT OF NATURAL RESOURCES
FOREST MANAGEMENT DIV.—REG. II — SURVEY SECTION

TYPE OF SURVEY AND LOCATION: RETRACEMENT & BDR'Y
T32N-R04E, Sec's. 7
T32N-R03E, Sec. 1: MONTMORENCY Co.
DIVISION: FOREST MANGT. SUR. PROJ. NO. FM-14-92
SURVEY BY: C.KIISKILA, PS #39981 DATE: 2-22-97
DRAWN BY: R.D.H. DATE: February 1997
FIELD WORK BY: C.KIISKILA & Crew's Inter., June 92 - June 94

PLAN NO. R60M/AS