SURVEY MAP
EMMET CO.
T.36N.,R.6W. SEC. 11

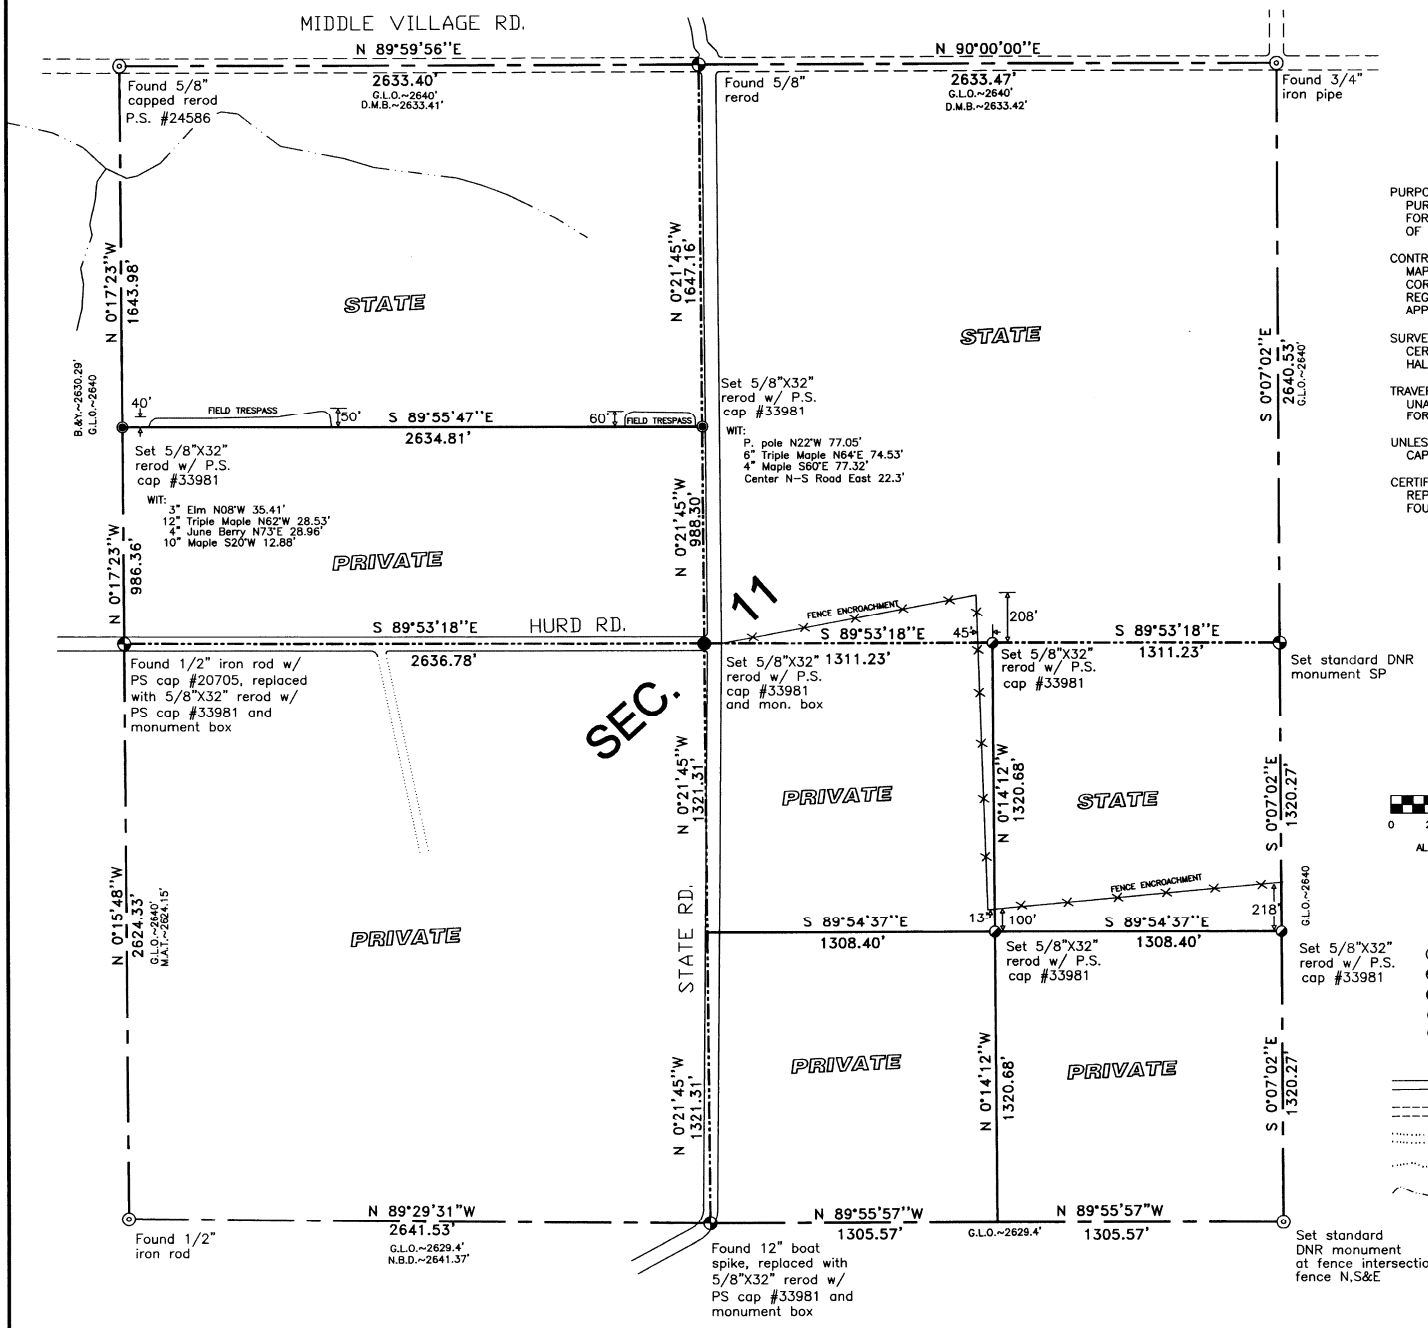

Survey Report

PURPOSE: THIS RETRACEMENT AND BOUNDARY SURVEY WAS EXECUTED FOR THE PURPOSE OF DELINEATING THE BOUNDARY OF CERTAIN STATE-OWNED LANDS, FOR USE BY FOREST MANAGEMENT DIVISION IN THE PROPER ADMINISTRATION OF SAID LANDS.

CONTROLLING CORNERS: DESCRIPTION OF CORNERS AS NOTED ON ADJOINING 'SURVEY MAP' WITH COMPLETE CORNER DESCRIPTION, HISTORY AND WITNESSES ON 'LAND CORNER RECORDATION CERTIFICATES' AS FILED AT THE EMMET COUNTY REGISTER OF DEEDS OFFICE, PER ACT 74, P.A. 1970: COPIES ON FILE AT APPROPRIATE DEPARTMENT OFFICES.

SURVEY NOTES: BEARING BASIS IS PER DANNY M. BONGIOVANNI, LS #24586, CERTIFICATE OF SURVEY RECORDED IN LIBER 288, P.161. BASED ON THE EAST HALF OF THE SOUTH LINE OF SECTION 2, HAVING A BEARING OF DUE EAST.

TRAVERSE WORK UTILIZED A LEICA TCR 303 TOTAL STATION. RATIO OF CLOSURE OF UNADJUSTED FIELD TRAVERSE AROUND SECTION 11 WAS BETTER THAN 1:20,000 FOR THE PRIMARY TRAVERSE.

UNLESS OTHERWISE NOTED, DNR MONUMENTS CONSIST OF A FOUR-INCH ALUMINUM CAP ON A 1" GALVANIZED IRON PIPE.

CERTIFICATION: I HEREBY CERTIFY THAT THE MAP DELINEATED HEREON IS A TRUE REPRESENTATION OF THE FINDINGS OF THIS SURVEY, AND THAT THE MONUMENTS FOUND OR ESTABLISHED AND MEASUREMENTS MADE ARE AS SHOWN HEREON.

Carl T. Kiiskila

CARL T. KIISKILA, P.S. #33981

STATE OF MICHIGAN
CARL KIISKILA
LAND SURVEYOR
No. 33981
LICENSED LAND SURVEYOR

N

Scale: 1" = 400'

0 200 400 600 800 1000

ALL MEASUREMENTS ARE IN FEET AND DECIMALS THEREOF.

Legend

Location of roads, trails, rivers, etc. are approximate only from aerial photos, mirus maps and field ties.

SP = Single Proportion to U.S.
DP = Double Proportion to U.S.
GLO = U.S. Govt. General Land Office survey of Township lines in 1840. Township subdivided in 1840.

M = Measured on true line.
Mc = Meas. & Cut in on true line.
Cr = Computed from random line.
Ct = Computed from traverse line.
C = Computed, line not run.

B&Y = Bidstrup and Young Inc. #11360
M.A.T. = Michael A. Trowbridge #27463
D.M.B. = Danny M. Bongiovanni #24586
N.B.D. = Nicholas B. DeYoung #20705

⊙ = Section Corner
◐ = Quarter Corner
● = Center of Section
◪ = 1/16 Corner
◉ = See Corner Record

Paved Road
Gravel Road
Trail Road
Trail
Lake or River

Michigan
Department of Natural Resources
Forest Management Division - Lower Peninsula - Survey Section

TYPE OF SURVEY: BOUNDARY & SECTION
SUBDIVISION: Emmet Co.
LOCATION: T.36N., R.6W. Sec. 11
DIVISION: Forest Management SURVEY PROJ. NO: FM-0800
SURVEY BY: Carl T. Kiiskila, PS #33981 DATE June 2000
DRAWN BY: Matt Feldpausch DATE: July 2000
FIELD WORK: J.R., C.T.K., M.F., T.S.

PLAN NO: R-24-AF